P:\1952\1952A002\current working folder\dwgs\P AND Z - Revised 12-4-14.dwg Dec 05 , 2014 - 11:53am

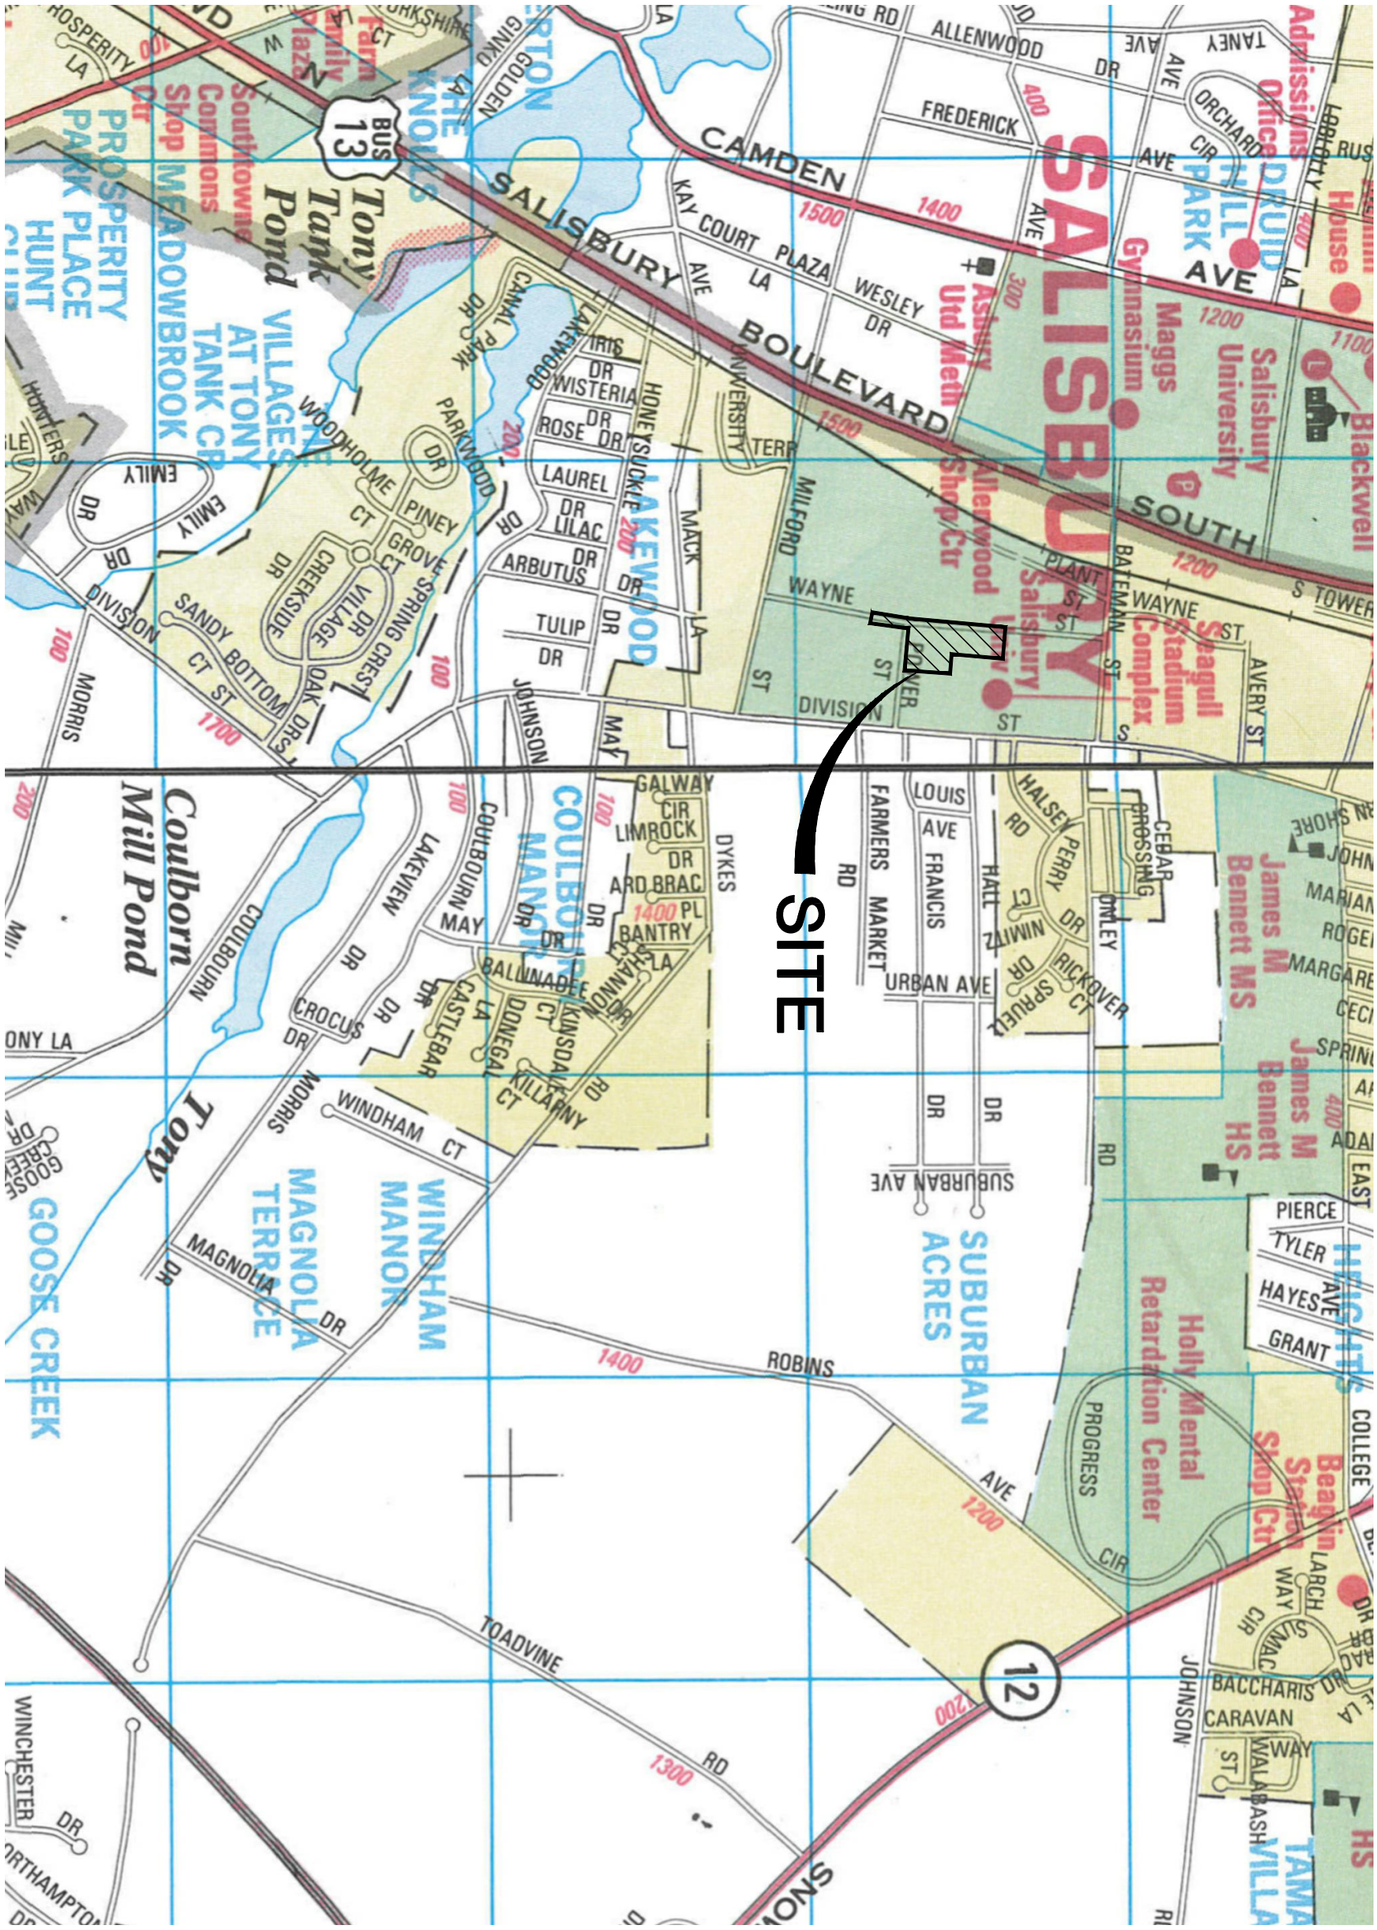

VICINITY MAP

SCALE: 1"=1000'

0 1000 2000 3000

DAVIS, BOWEN & FRIEDEL, INC. ARCHITECTS ENGINEERS SURVEYORS

SALISBURY, MARYLAND (410) 543-9091
MILFORD, DELAWARE (302) 424-1441
EASTON, MARYLAND (410) 770-4515

SHEET 1 OF 4

S.U. EAST CAMPUS STADIUM

WAYNE & POWER STREETS
CITY OF SALISBURY, MD

Date:	Scale:	Proj.No.:
DEC, 2014	AS SHOWN	1952A002

P:\1952\1952A002\current working folder\dwgs\P AND Z - Revised 12-4-14.dwg Dec 05 , 2014 - 11:53am

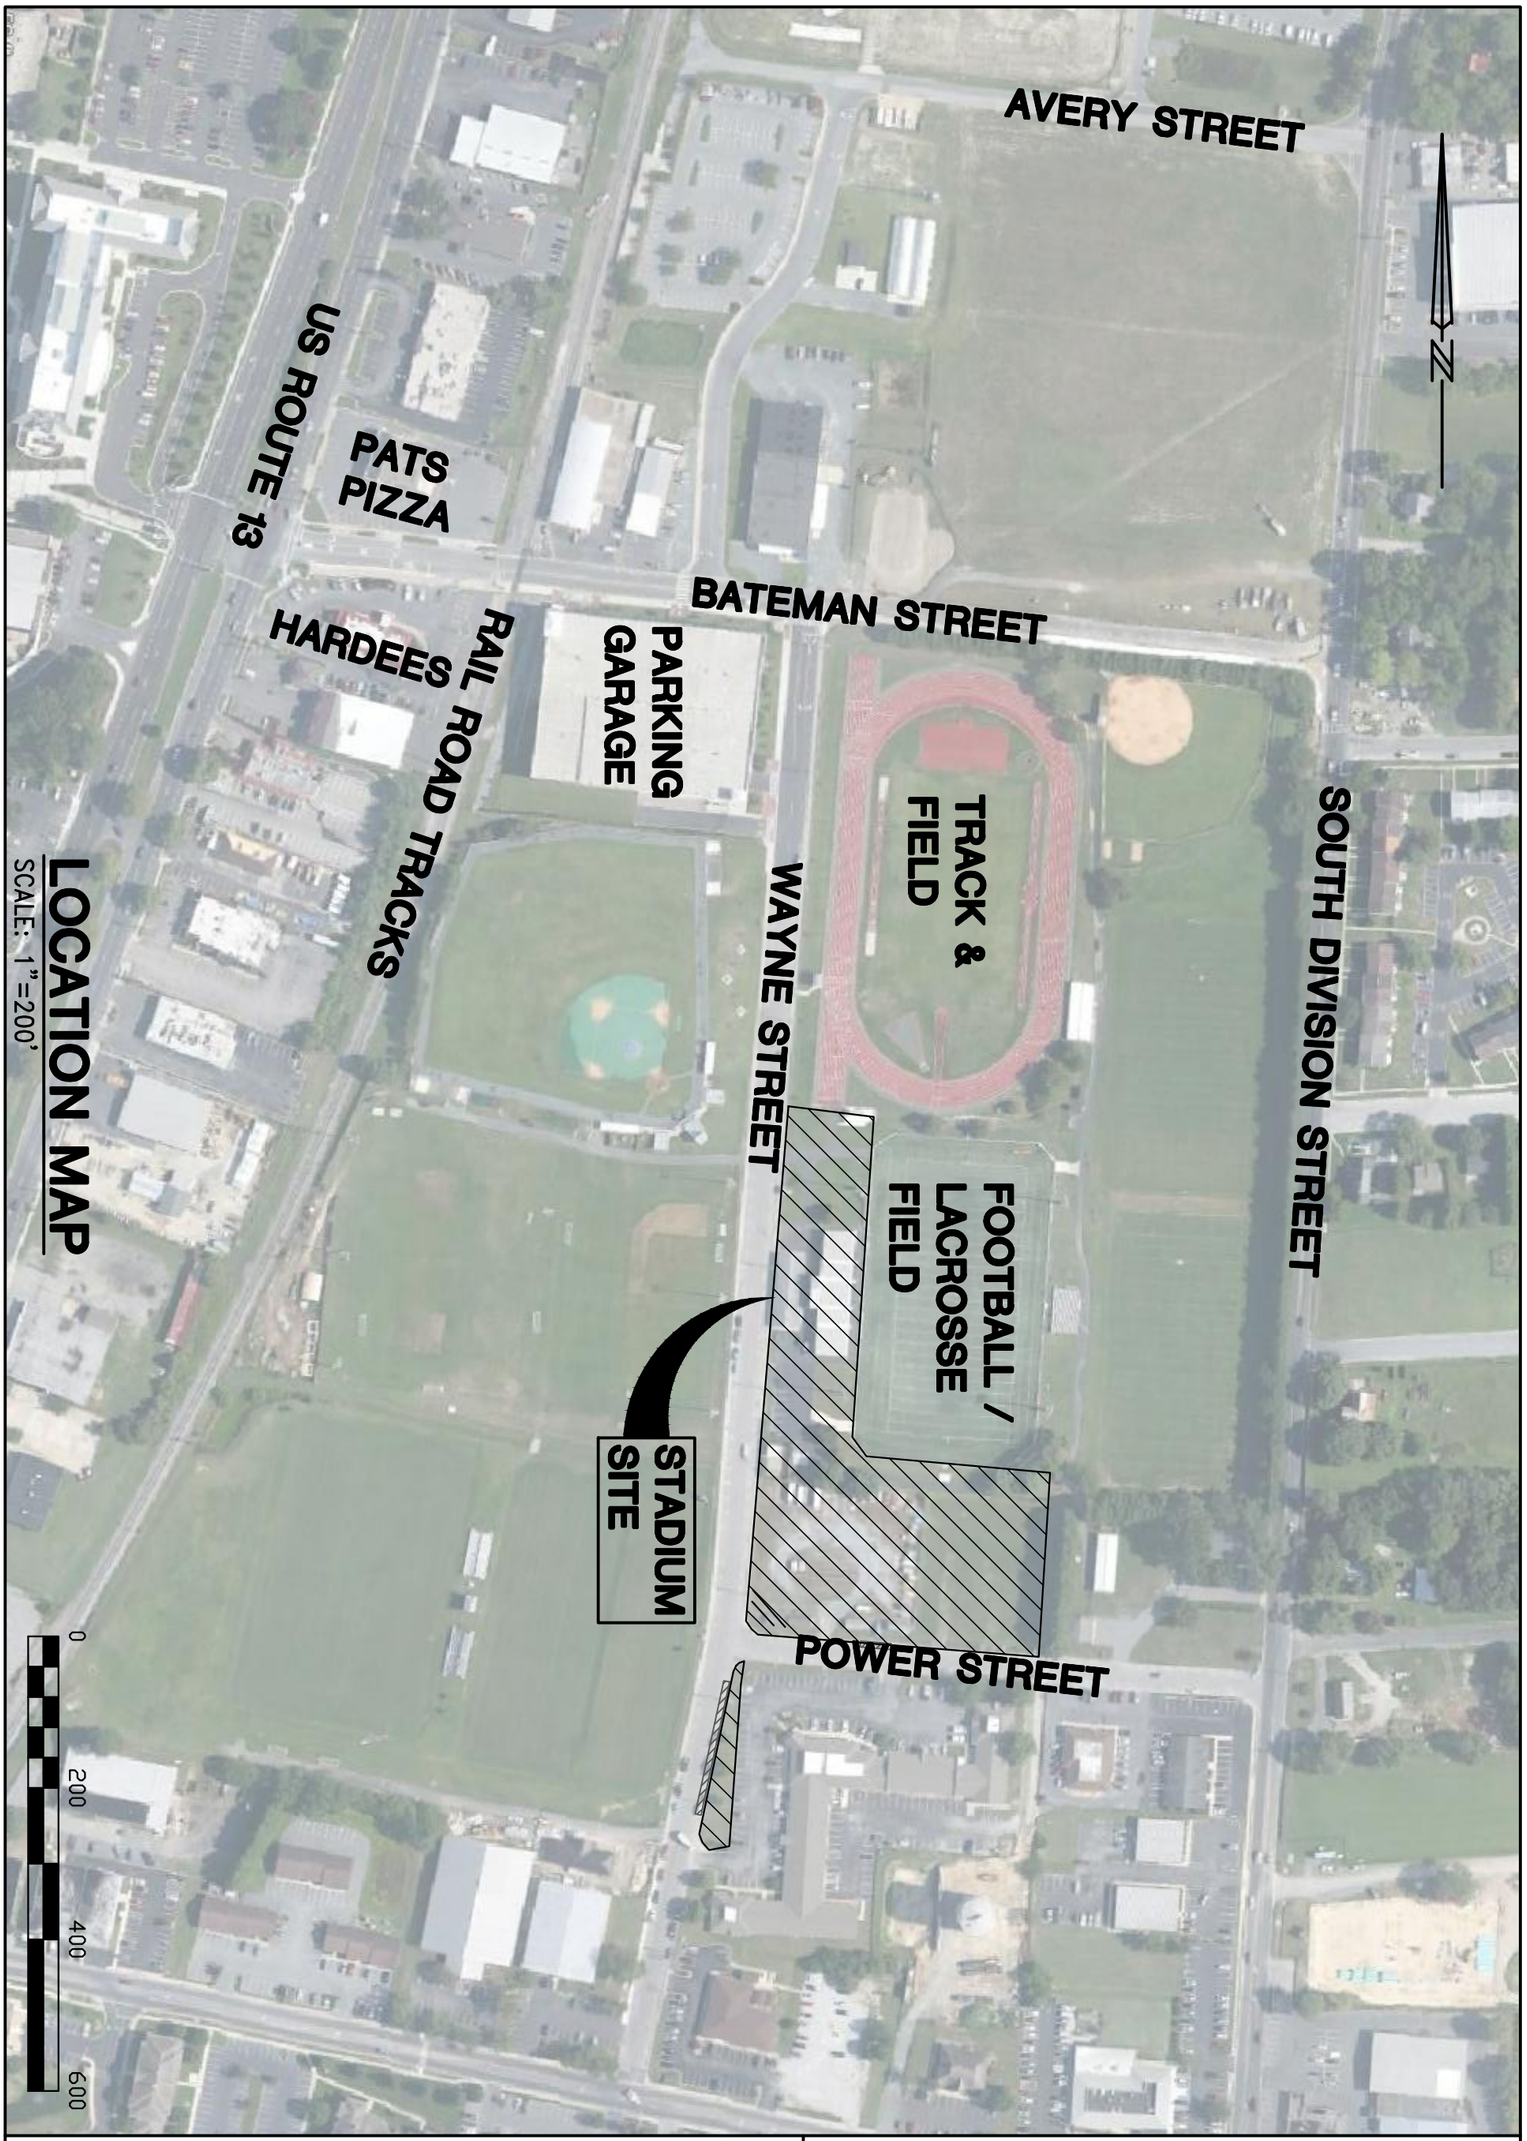

LOCATION MAP

SCALE: 1"=200'

SHEET 2 OF 4

DAVIS, BOWEN & FRIEDEL, INC. ARCHITECTS ENGINEERS SURVEYORS

SALISBURY, MARYLAND (410) 543-9091
MILFORD, DELAWARE (302) 424-1441
EASTON, MARYLAND (410) 770-4515

S.U. EAST CAMPUS STADIUM

WAYNE & POWER STREETS

CITY OF SALISBURY, MD

Date:	Scale:	Proj.No.:
DEC, 2014	AS SHOWN	1952A002

P:\1952\1952A002\current working folder\dwgs\P AND Z - Revised 12-4-14.dwg Dec 05 , 2014 - 11:53am

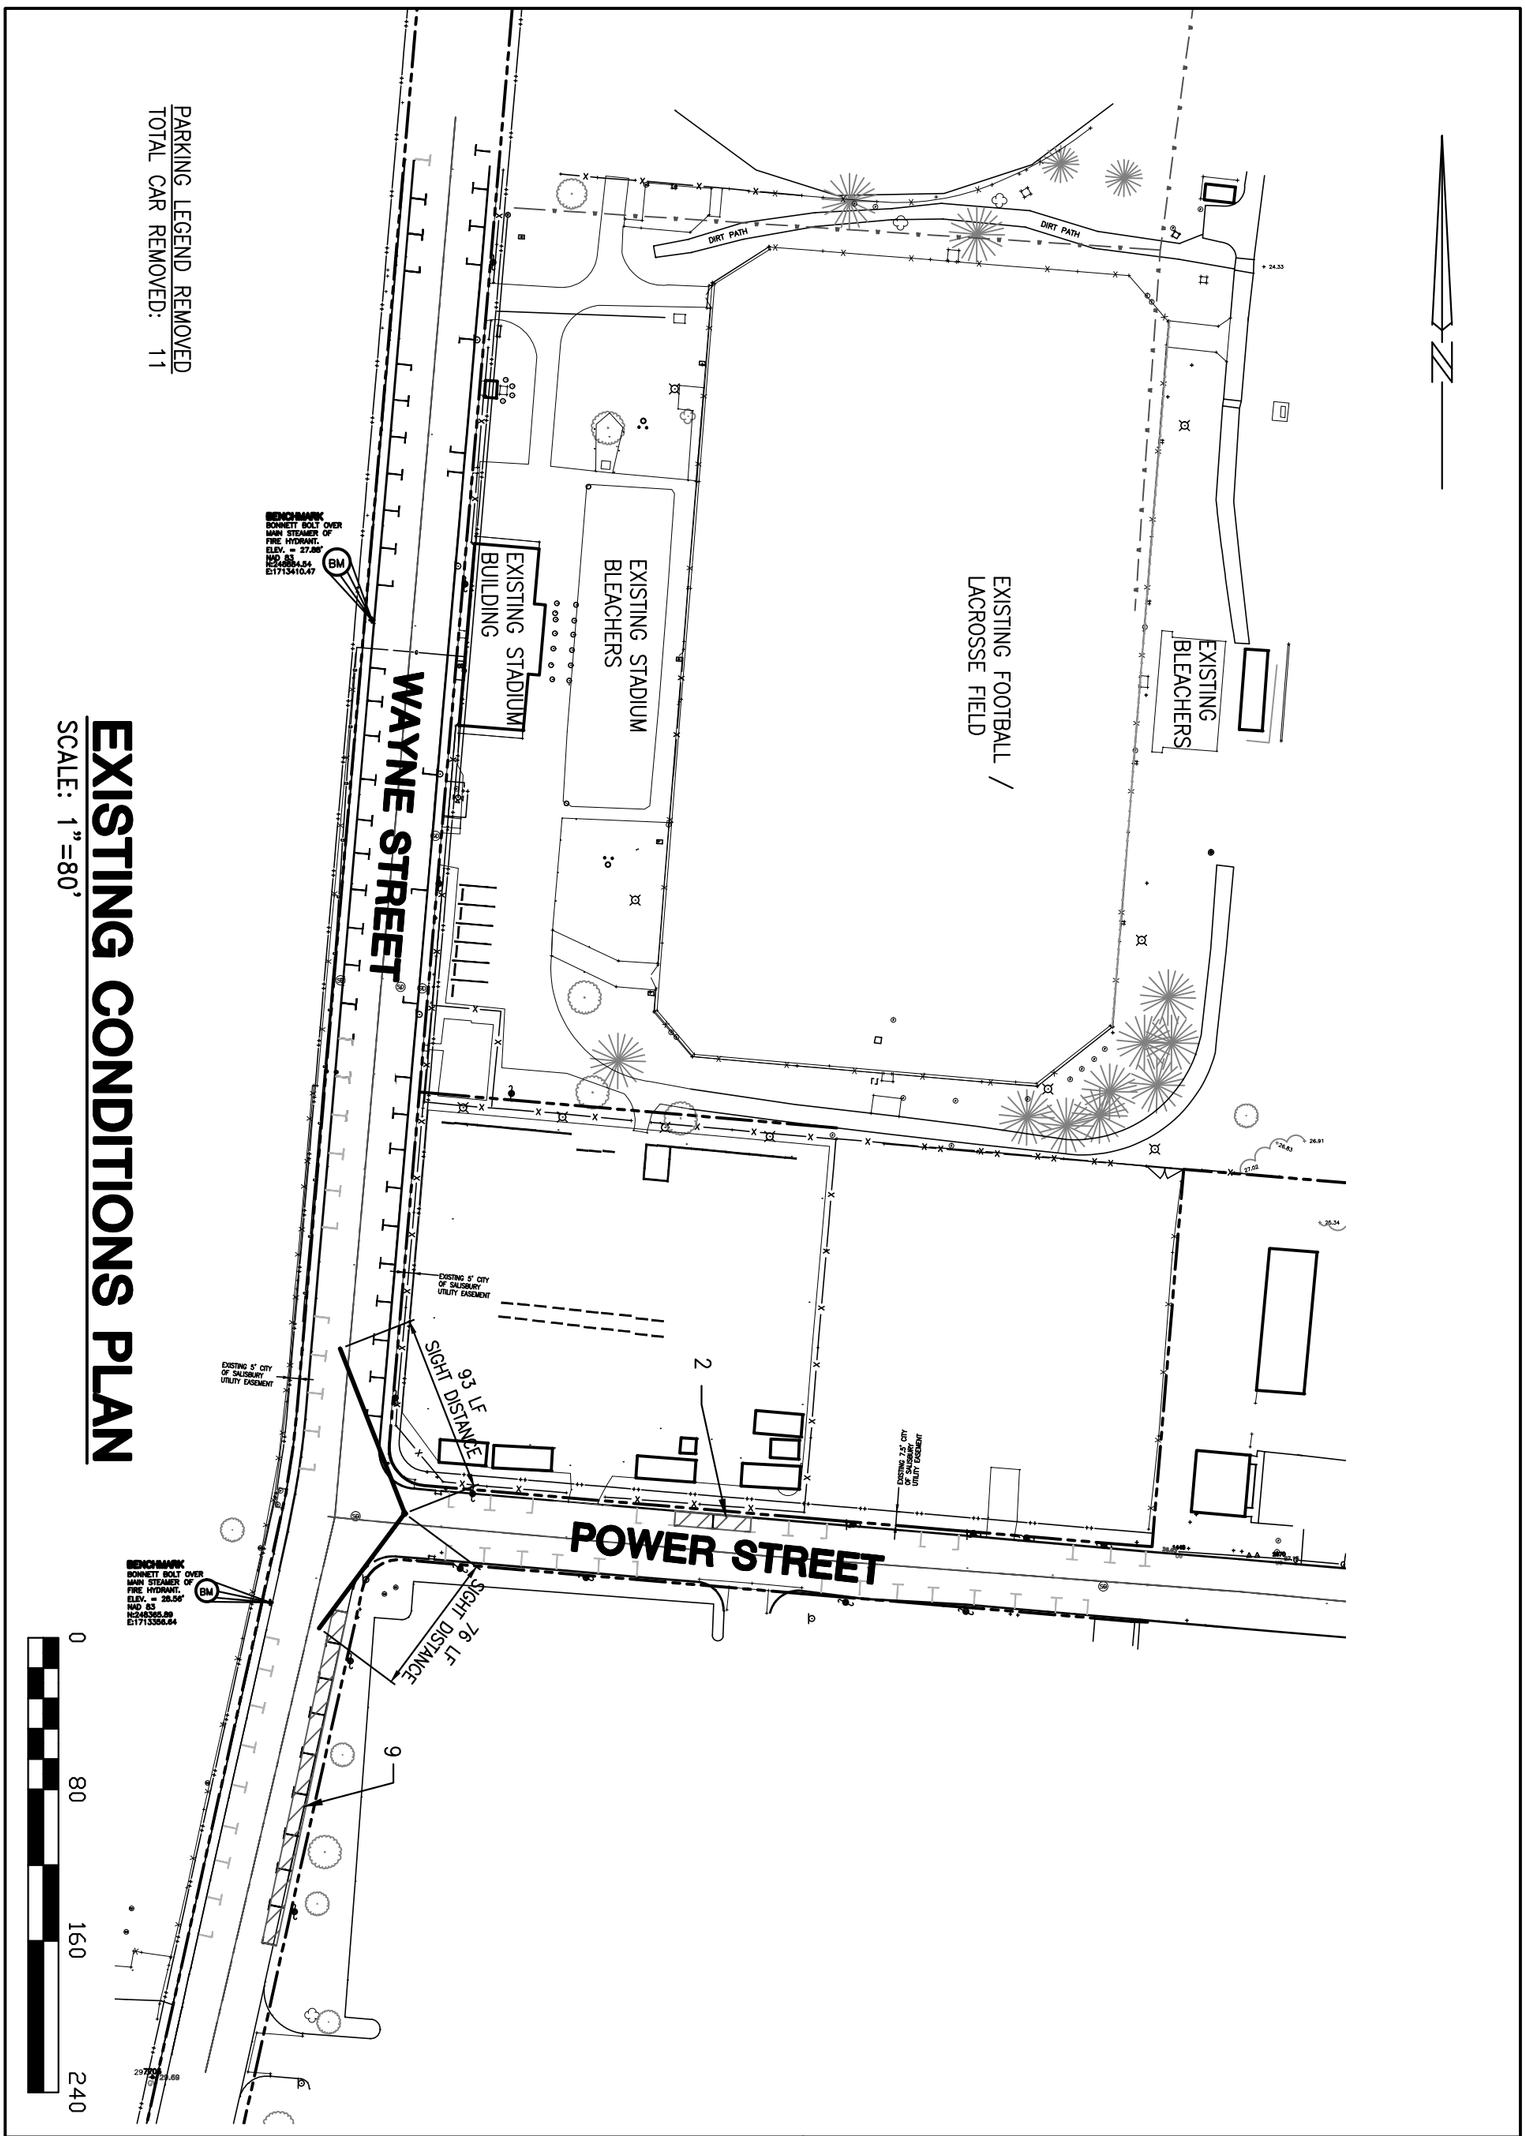

PARKING LEGEND REMOVED
TOTAL CAR REMOVED: 11

EXISTING CONDITIONS PLAN

SCALE: 1"=80'

DAVIS, BOWEN & FRIEDEL, INC. ARCHITECTS ENGINEERS SURVEYORS

SALISBURY, MARYLAND (410) 543-9091
MILFORD, DELAWARE (302) 424-1441
EASTON, MARYLAND (410) 770-4515

SHEET 3 OF 4

S.U. EAST CAMPUS STADIUM

WAYNE & POWER STREETS

CITY OF SALISBURY, MD

Date:	Scale:	Proj.No.:
DEC, 2014	AS SHOWN	1952A002

P:\1952\1952A002\current working folder\dwgs\P AND Z - Revised 12-4-14.dwg Dec 05 , 2014 - 11:54am

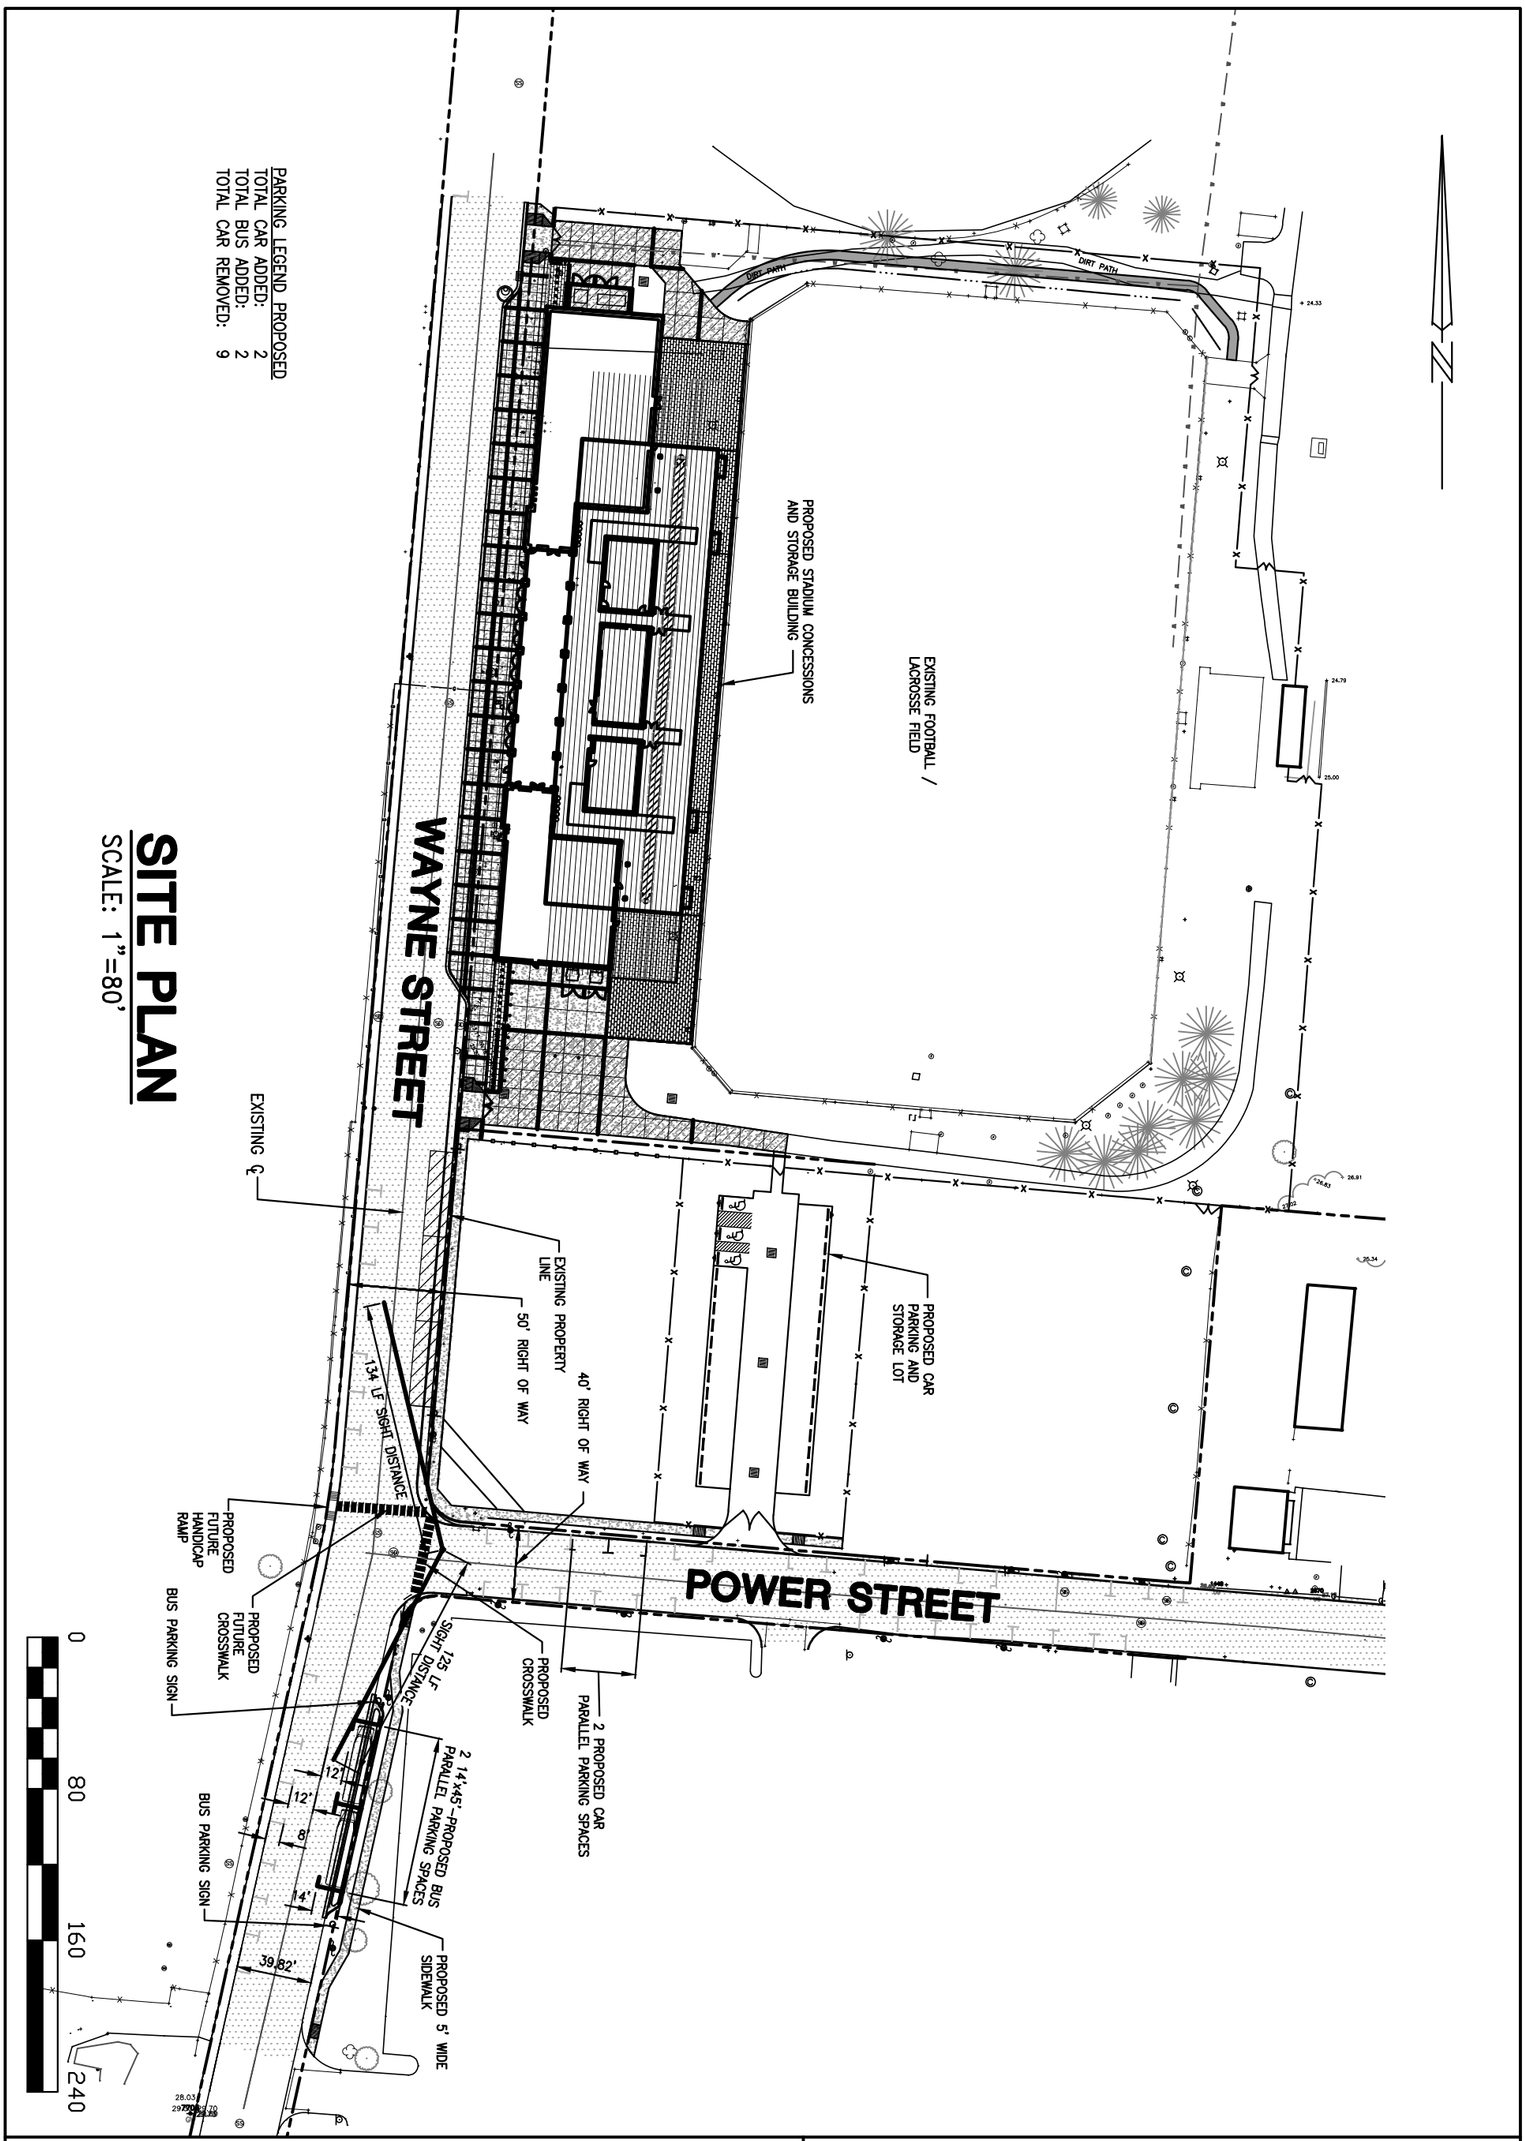

DAVIS, BOWEN & FRIEDEL, INC. ARCHITECTS ENGINEERS SURVEYORS

SALISBURY, MARYLAND (410) 543-9091
MILFORD, DELAWARE (302) 424-1441
EASTON, MARYLAND (410) 770-4515

SHEET 4 OF 4

S.U. EAST CAMPUS STADIUM
WAYNE & POWER STREETS
CITY OF SALISBURY, MD

Date:	Scale:	Proj.No.:
DEC, 2014	AS SHOWN	1952A002