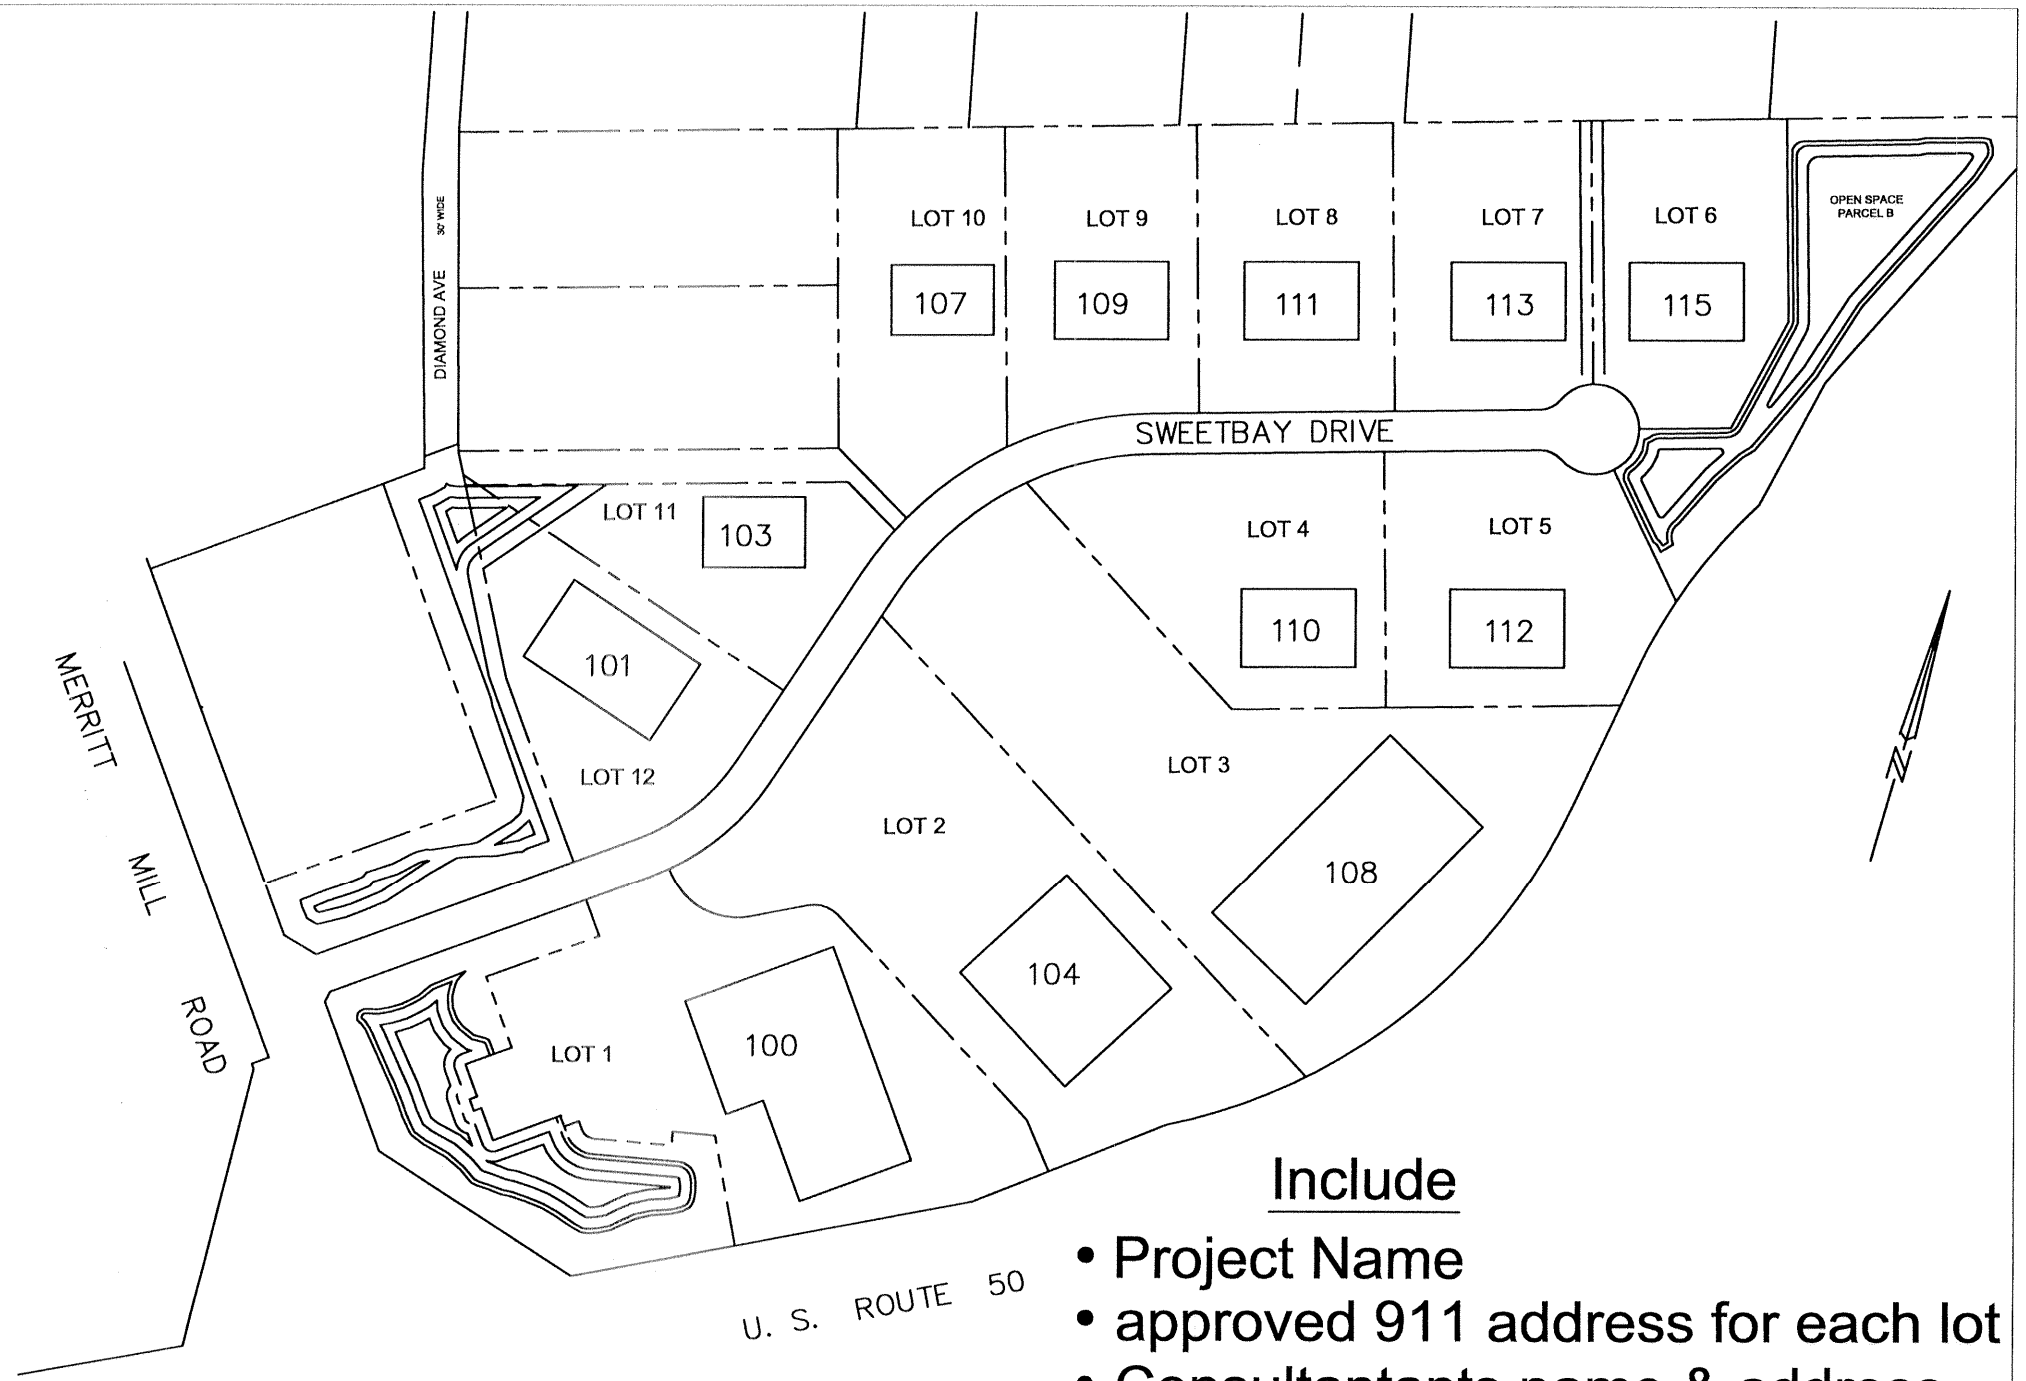

Include

- Project Name
- approved 911 address for each lot
- Consultantants name & address
- Tel. No.
- Fax No.

S:\Home\Public_Works\ghales\911 Typical Map.dwg 04/07/2004 09:38:40 AM EDT