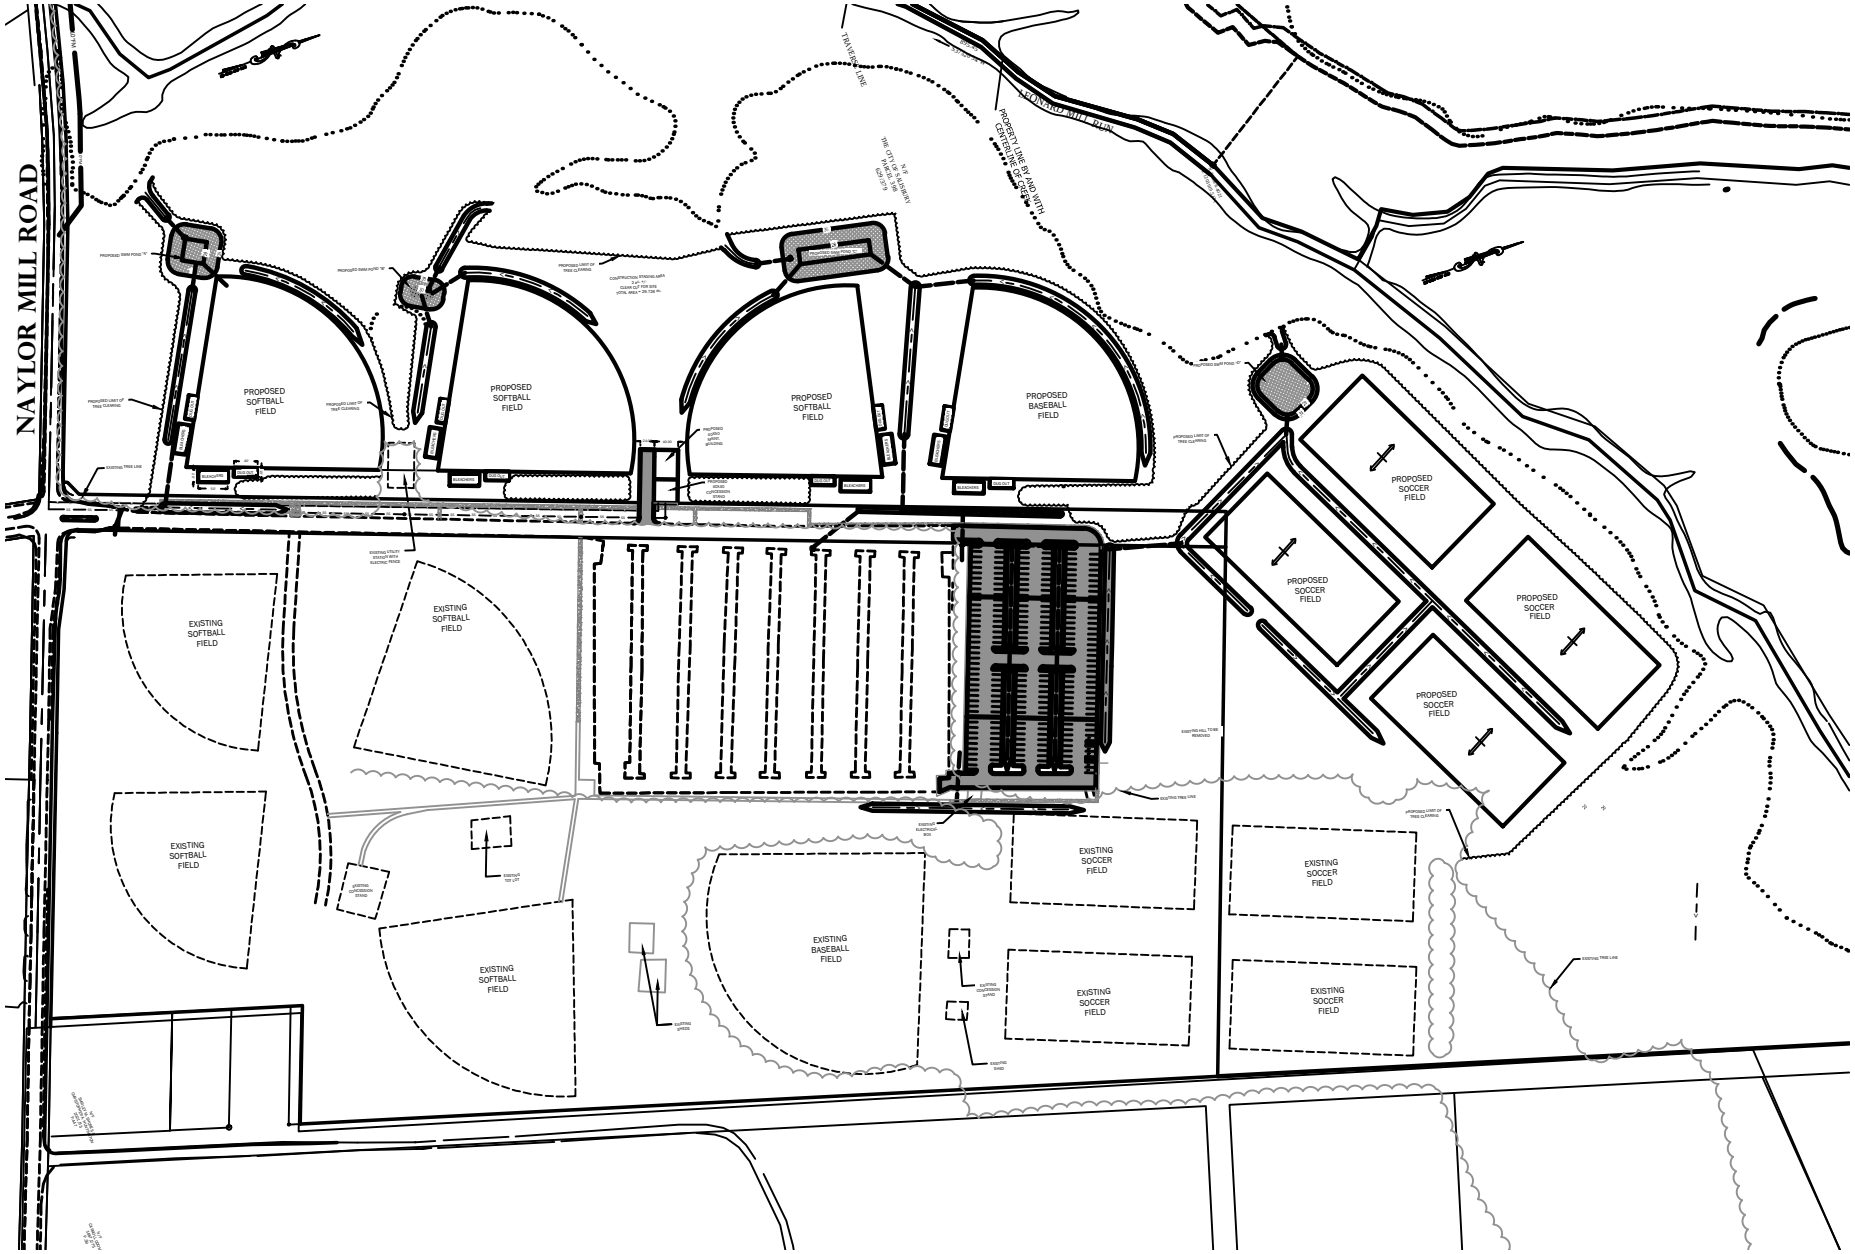

PLAN APPROVED
WICOMICO COUNTY DEPARTMENT OF PUBLIC WORKS

APPROVED BY _____ DATE _____

SHEET 1

REVISIONS

SHEET 1

MASTER SITE PLAN
HENRY S. PARKER ATHLETIC COMPLEX

NAYLOR MILL ROAD
FOR: WICOMICO COUNTY
WICOMICO COUNTY, MARYLAND

SCALE 1" = 100'
DATE 08/15/13
DRAWN BY WLK
FILE NAME 0100
CAD 0009
PROJECT 0002
JOB NO. P:\S2029\

SURVEYING
PARKER & ASSOCIATES
CIVIL ENGINEERING INC.
SITE PLANNING